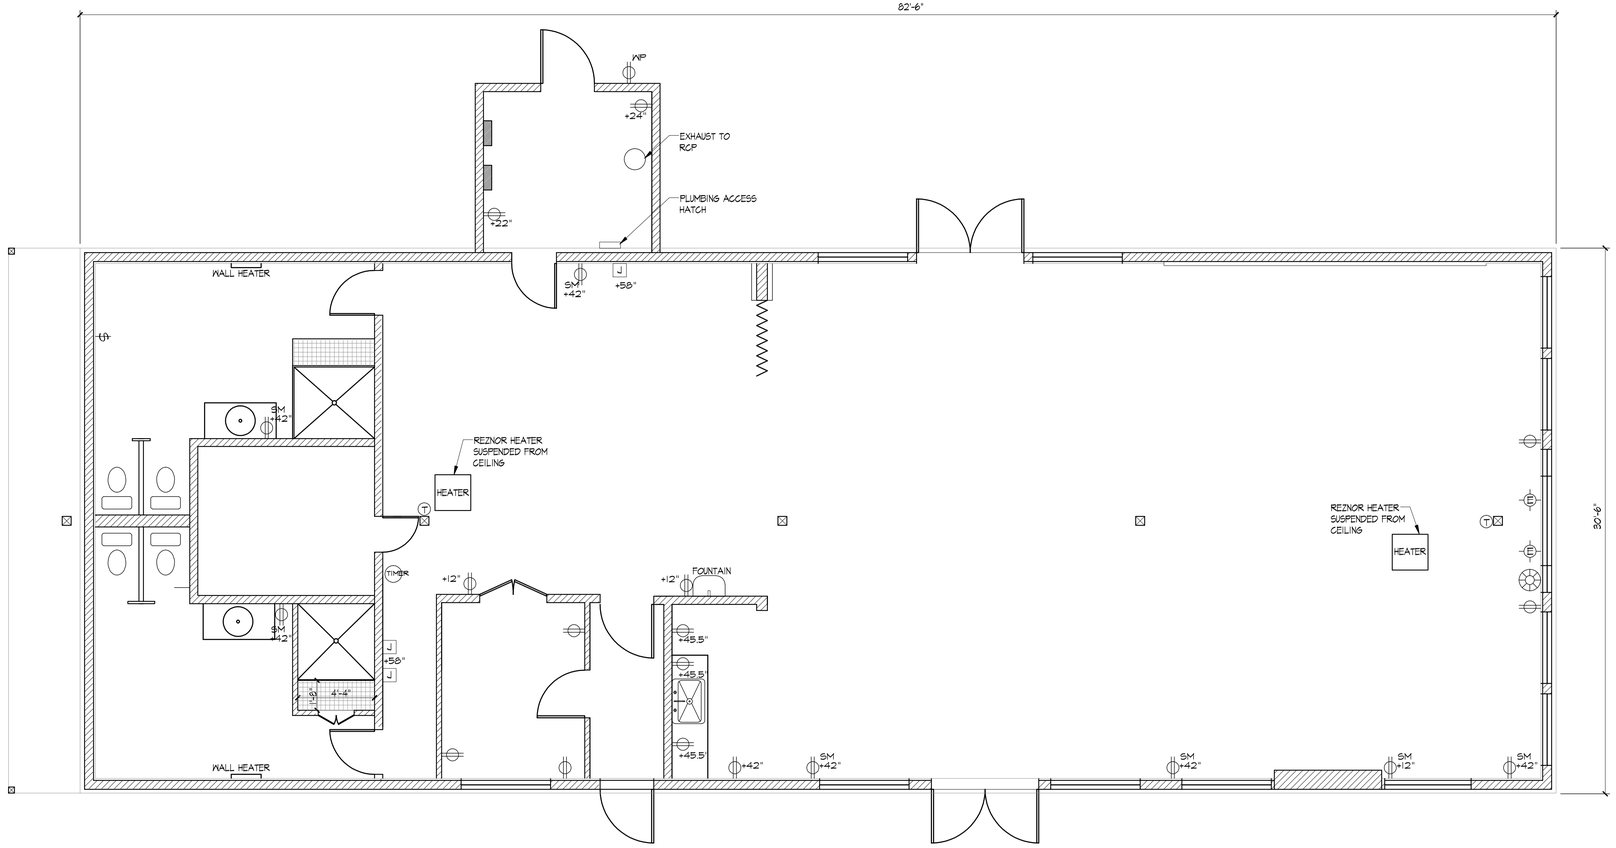


1 POWER PLAN

1/4"=1'-0"

## ELECTRICAL SYMBOLS

- WALL SWITCH
- 3-WAY SWITCH
- DECORATIVE EXT. WALL SCONCE
- CEILING LIGHT FIXTURE
- 4' LED STRIP LIGHT
- CONVENIENCE OUTLET
- OUTLET w/ HEIGHT
- SURFACE MOUNTED OUTLET
- GROUND FAULT INTERRUPTOR
- WATER-PROOF OUTLET
- RECESSED CAN
- JUNCTION BOX
- 220 V OUTLET
- POWER DISTRIBUTION PANEL
- SMOKE DETECTOR
- CARBON MONOXIDE DETECTOR
- TELEPHONE JACK
- GAS CONNECTION
- EXHAUST FAN & LIGHT
- THERMOSTAT
- EMERGENCY LIGHT
- SAUNA THERMOSTAT
- FIRE EXTINGUISHER

These plans are an instrument of service and are the property of the Architect, and may not be duplicated, disclosed, or reproduced without the written consent of the Architect. Copyrights and infringements will be enforced and prosecuted.

DNA
DAN NAIMAN ARCHITECTURE
104 MILL STREET
BAYFIELD, CO 81122
(970) 903-4002
DANSDESIGNS.NET

FOREST LAKES METRO DISTRICT
COMMUNITY CENTER
998 ALPINE FOREST DR. / BAYFIELD, COLORADO

ELECTRICAL PLAN

DATE ISSUED: 9-1-20
DRAWN BY: CE
CHECKED BY: DNA

REVISIONS

A-3