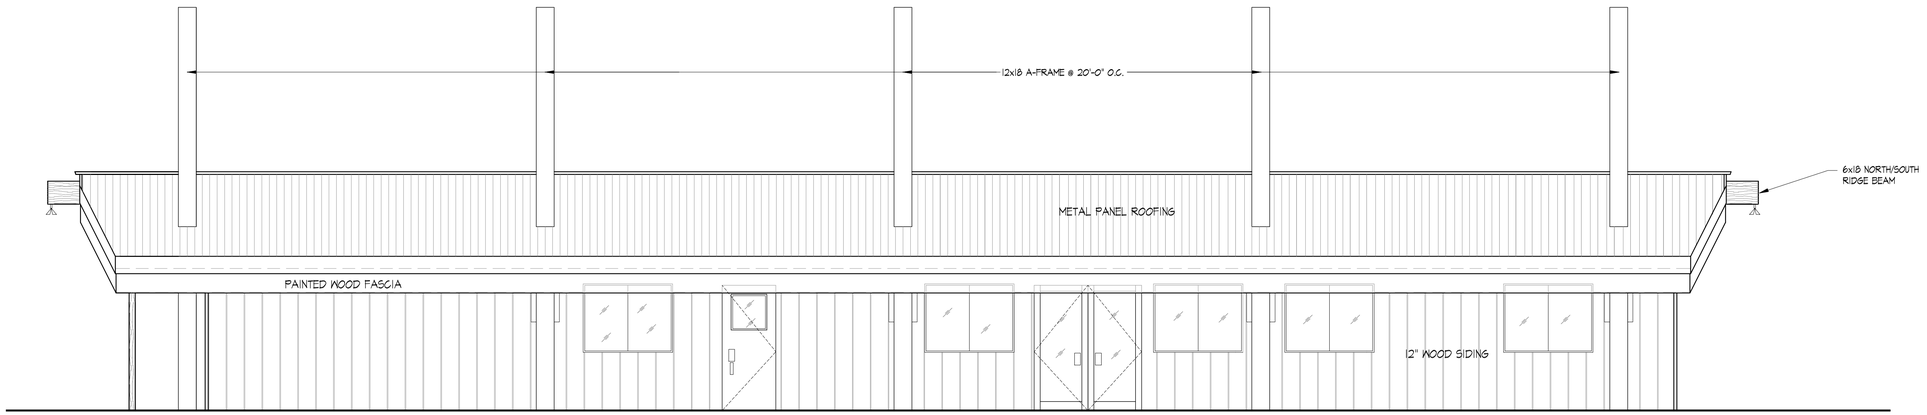

1 EAST ELEVATION (ENTRY SIDE)
1/4"=1'-0"

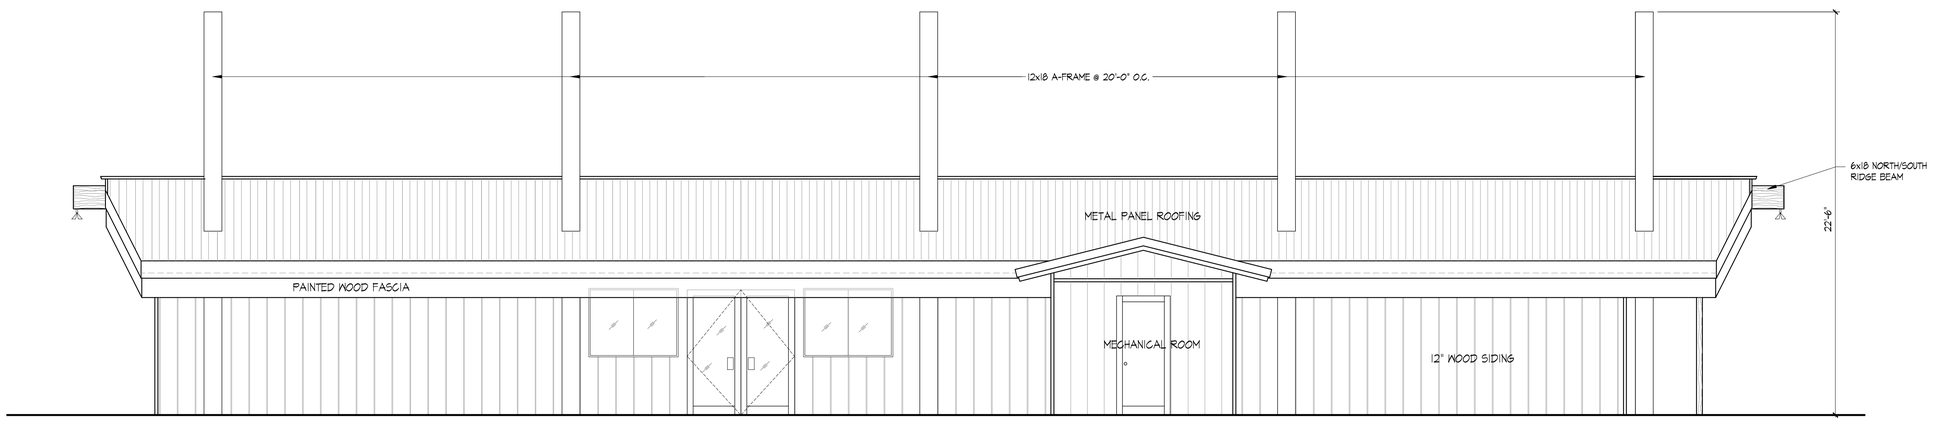

2 WEST ELEVATION
1/4"=1'-0"

These plans are an instrument of service and are the property of the Architect, and may not be duplicated, disclosed, or reproduced without the written consent of the Architect. Copyrights and infringements will be enforced and prosecuted.

DNA
DAN NAIMAN ARCHITECTURE
104 MILL STREET
BAYFIELD, CO 81122
(970) 903-4002
DANSDESIGNS.NET

FOREST LAKES METRO DISTRICT
COMMUNITY CENTER
998 ALPINE FOREST DR. / BAYFIELD, CO.

EXTERIOR ELEVATIONS

DATE ISSUED:
9-1-20

DRAWN BY:
CE

CHECKED BY:
DNA

REVISIONS

A-4